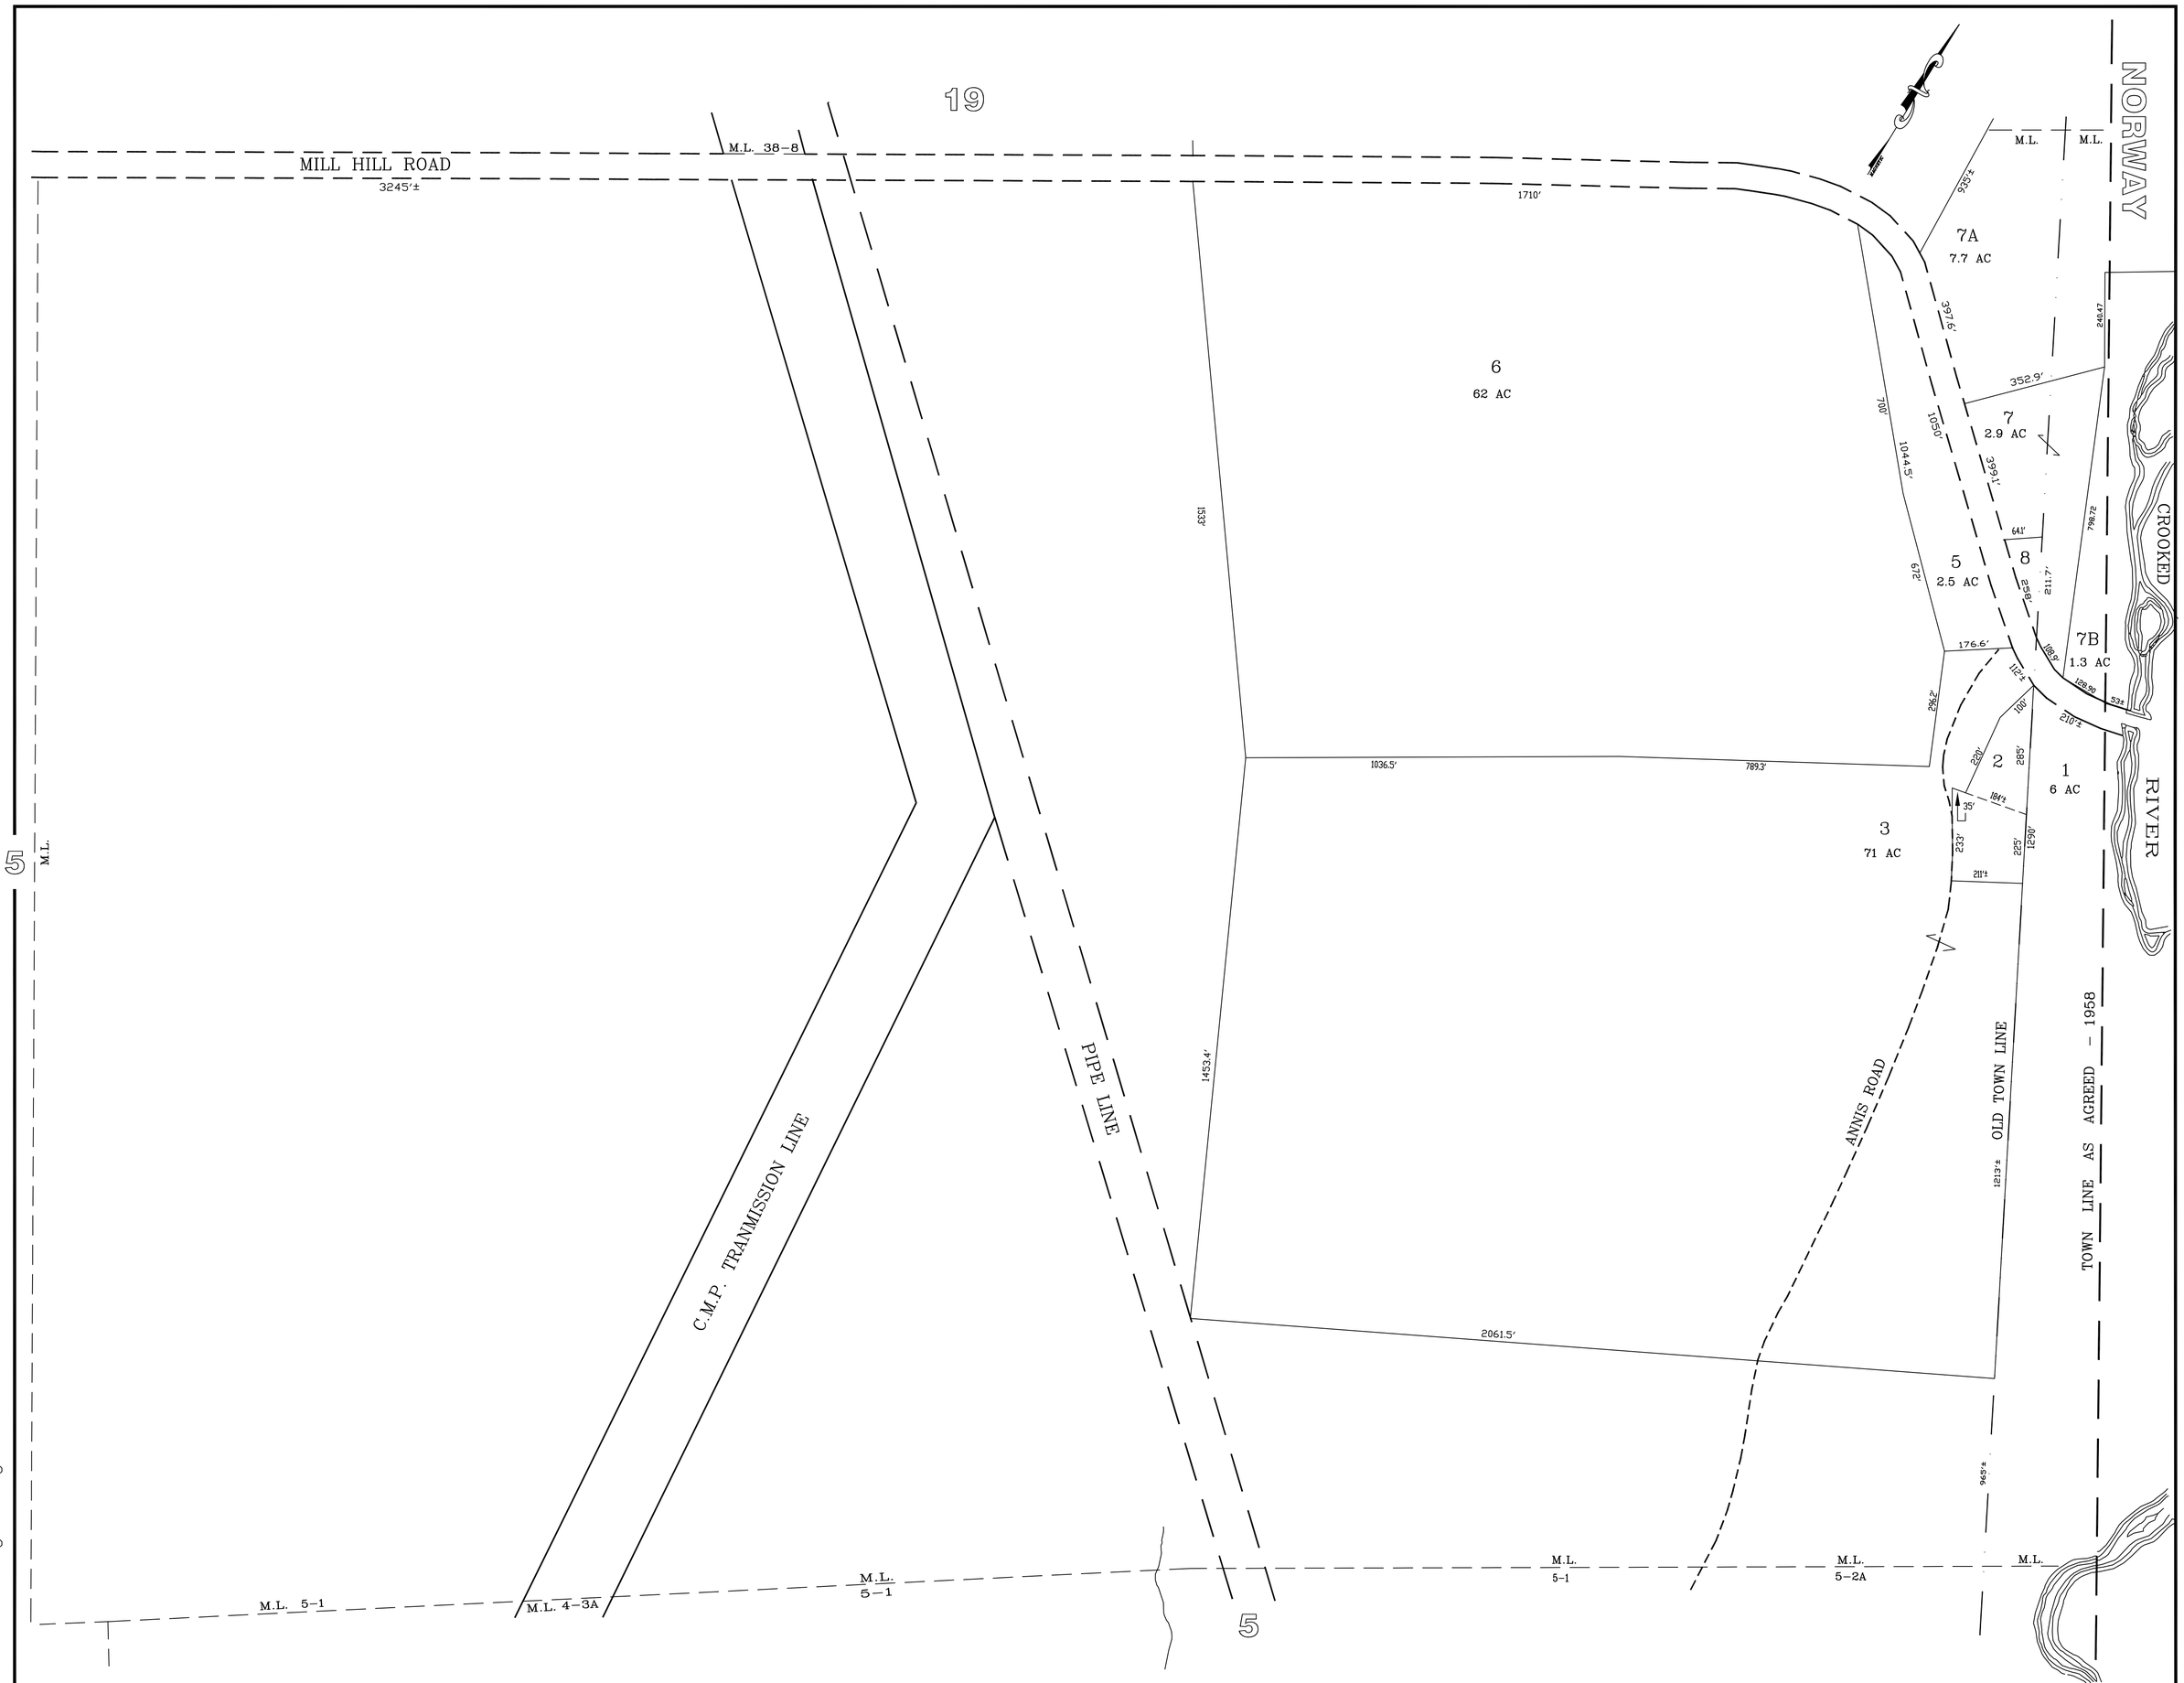

PREPARED BY PHOTOGRAMMETRIC METHODS BY

JOHN E O'DONNELL & ASSOCIATES
AUBURN, MAINE

1974

LEGEND

ADJACENT SHEET NO.	12
COMMON OWNERSHIP	OR √
DEVELOPMENT LOT NO.	②
SCALED DIMENSION	±

PROPERTY MAP

WATERFORD

MAINE

UPDATED TO APRIL 1, ___

BY:
MAINE SURVEY
CONSULTANTS, INC.
FOR ASSESSMENT PURPOSES ONLY
NOT FOR PROPERTY CONVEYANCES

SCALE IN FEET
0 200 400

6

F:\Land Projects 3\12005\dwg\W06.dwg 5/3/2022 8:29:29 AM EDT